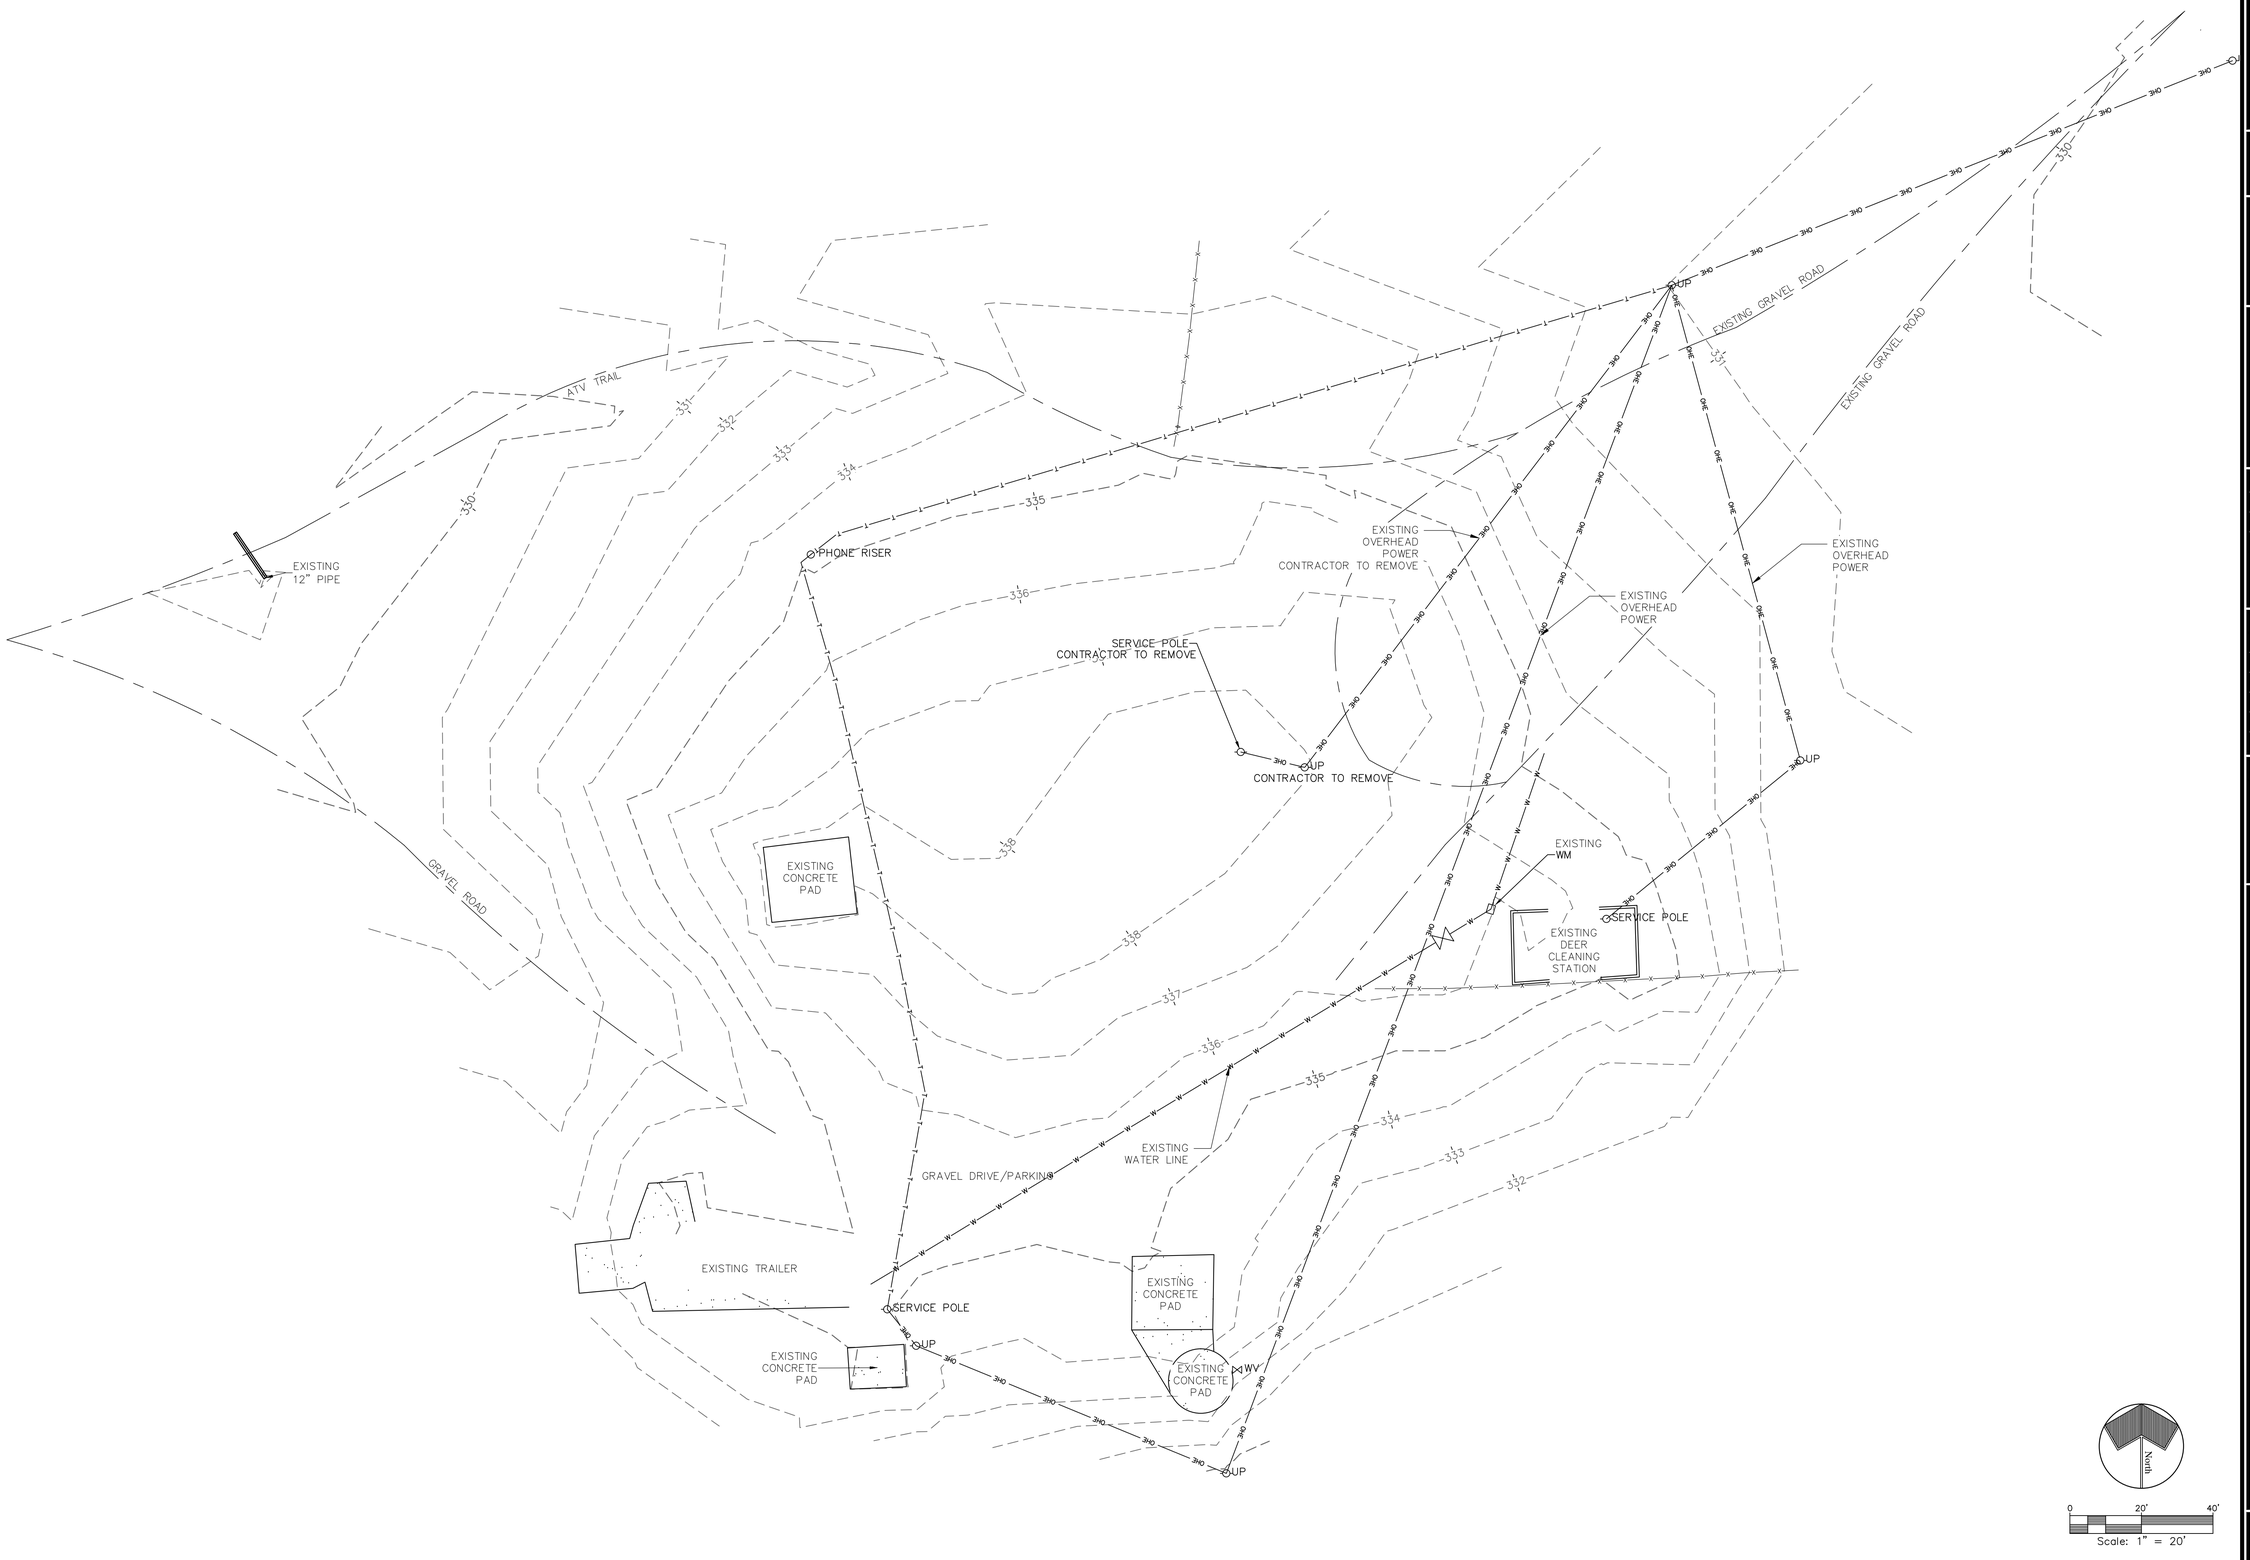

GEOTECHNICAL
CIVIL ENGINEERING
TUPELO, MISSISSIPPI
DABBS
ENGINEERING COMPANY
CONSULTATION
SURVEYING

P. O. BOX 7064, TUPELO,
MISSISSIPPI 38802
PH: (662) 841-0162
FAX: (662) 841-0431

SEAL

PROJECT NUMBER: 20130292

DRAWN BY: John R.

APPROVED BY: T.R. DABBS

PRINT DATE: 11-20-2014

DRAWING CREATION DATE: 4-23-2014
PLOT DATE: 11/20/2014 11:17 AM
PLOT DEVICE: DWG To PDF.pc3
SAVE DATE: 11-17-2014 3:21 PM
LAST SAVED BY: Dabbs_8

REVISIONS

1.
2.
3.
4.
5.
6.

NOTES

1.

PROJECT NAME: Charles Ray Nix - Maintenance Building

CLIENT NAME: MDWFP

DRAWING: Site Survey

LOCATION: Sardis, Mississippi

FILE PATH: D:\Projects_2\All\Charles Ray Nix Wildlife Management Area - (MS Dept. Wildlife, fisheries, & Pks.)\Civil\charlesnix.dwg

C1
OF 8