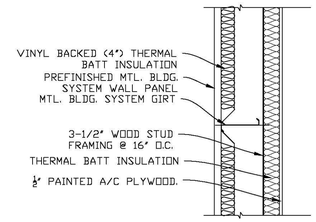

1 EXTERIOR WALL

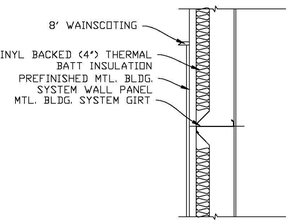

2 EXTERIOR WALL

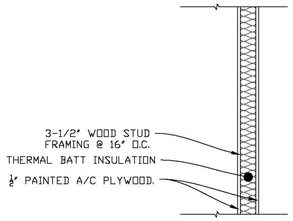

3 interior Wall

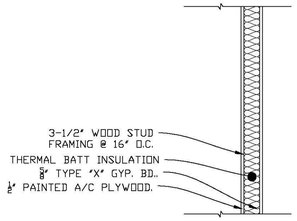

4 interior Wall

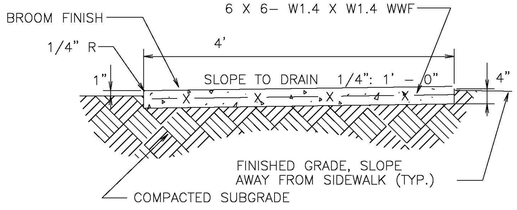

CONCRETE SIDEWALK
N.T.S.

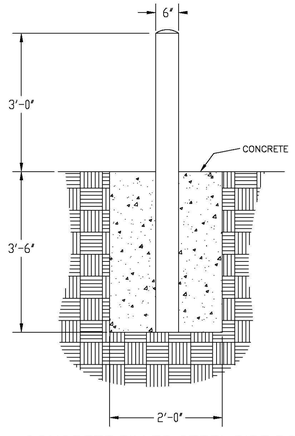

CONCRETE FILLED STEEL PIPE BOLLARD
NO SCALE

DETAILS

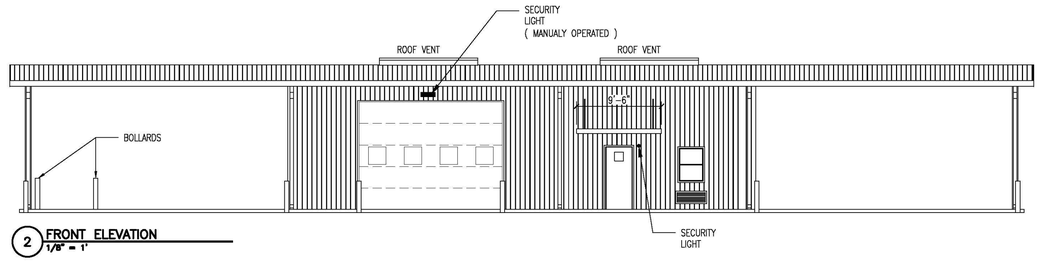

2 FRONT ELEVATION
1/8" = 1'

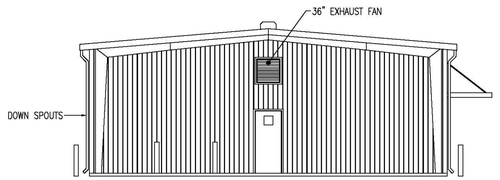

5 LEFT ELEVATION
1/8" = 1'

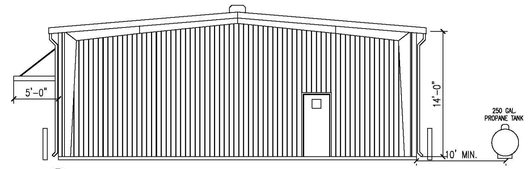

3 RIGHT ELEVATION
1/8" = 1'

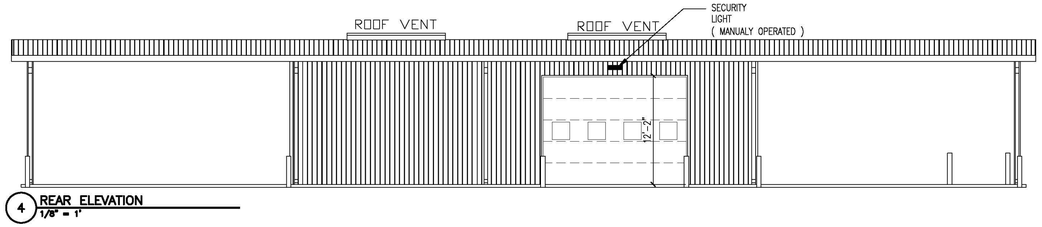

4 REAR ELEVATION
1/8" = 1'

ELEVATIONS

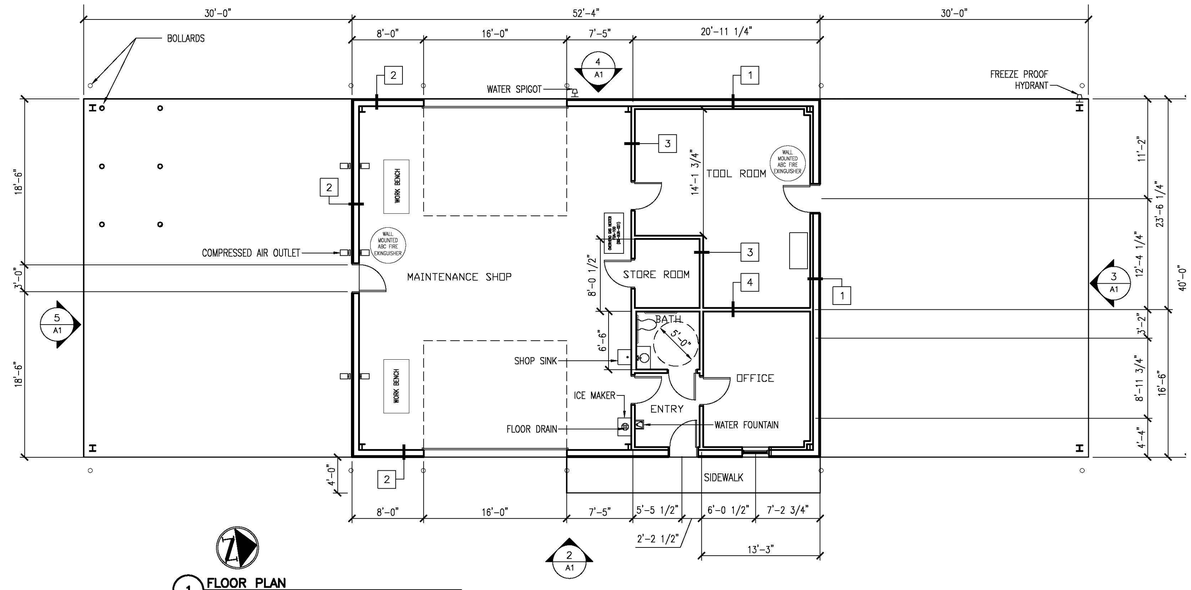

1 FLOOR PLAN
1/8" = 1'

PLAN

* GEOTECHNICAL *
* CIVIL ENGINEERING *
TUPELO, MISSISSIPPI
DABBS ENGINEERING COMPANY
* CONSULTATION *
* SURVEYING *

P. O. BOX 7064, TUPELO,
MISSISSIPPI 38802
PH: (662) 841-0162
FAX: (662) 841-0431

SEAL

PROJECT NUMBER: 20130292
DRAWN BY: Chris King
APPROVED BY: T.R. DABBS
PRINT DATE: 10-30-2014

DRAWING CREATION DATE: 1-9-2014
PLOT DATE: 10/30/2014 4:43 PM
PLOT DEVICE: DWG To PDF.pc3
SAVE DATE: 10-23-2014 1:09 PM
LAST SAVED BY: Craig

REVISIONS

1.
2.
3.
4.
5.
6.

NOTES

1.

Charles Ray Nix - Maintenance Building

PROJECT NAME: MDWFP
CLIENT NAME: FLOOR PLAN AND ELEVATIONS
DRAWING: Sardis, Mississippi
LOCATION:

FILE PATH: D:\Project_s\40\Charles Ray Nix - Maintenance Building - (MDWFP)\Architectural\Sheet\A1 FLOOR PLAN AND ELEVATIONS.dwg

A1
OF 8