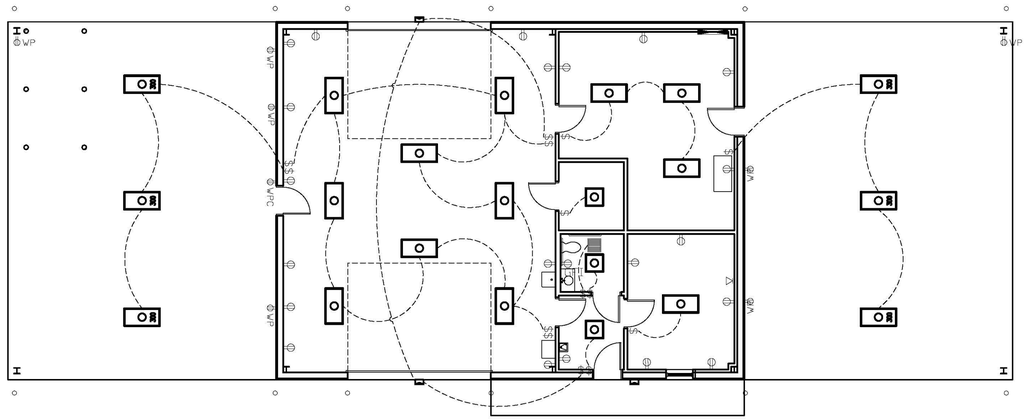

1 / E1 ELECTRICAL PLAN
1/8" = 1'-0"

POWER PANEL
220-230v DUPLEX RECEPTACLE
WP WATER PROOF
WPC 230v OUTLET FOR COMPRESSOR
ACUITYBRANDS TUBE LED LIGHT FIXTURES
300 WATT ACUITYBRANDS TUBE LED LIGHT FIXTURES
2X2 FLUORESCENT LIGHT
EXHAUST FAN
SECURITY LIGHT
PHONE JACK

NOTES:

1. NOTE: ALL LIGHTS IN SHOP AREA HAVE WIRE SHIELDS.
2. OFFICE, ENTRY AREA AND BATHROOM SHALL HAVE LENS COVER.

* GEOTECHNICAL *
* CIVIL ENGINEERING *
TUPELO, MISSISSIPPI
DABBS ENGINEERING COMPANY
* CONSULTATION *
* SURVEYING *

P. O. BOX 7064, TUPELO,
MISSISSIPPI 38802
PH: (662) 841-0162
FAX: (662) 841-0431

SEAL

PROJECT NUMBER: 20130292
DRAWN BY: Chris King
APPROVED BY: T.R. DABBS
PRINT DATE: 10-30-2014

DRAWING CREATION DATE: 3-27-2014
PLOT DATE: 10/30/2014 4:09 PM
PLOT DEVICE: DWG To PDF.pc3
SAVE DATE: 10-17-2014 1:11 PM
LAST SAVED BY: Craig

REVISIONS

1.
2.
3.
4.
5.
6.

NOTES

1.

PROJECT NAME: Charles Ray Nix - Maintenance Building
CLIENT NAME: MDWFP
DRAWING: ELECTRICAL PLAN
LOCATION: Sardis, Mississippi

FILE PATH: D:\Project_N\20\Charles Ray Nix - Maintenance Building (MDWFP)\Architectural\Sheet\E1 ELECTRICAL PLAN.dwg

E1
OF 7